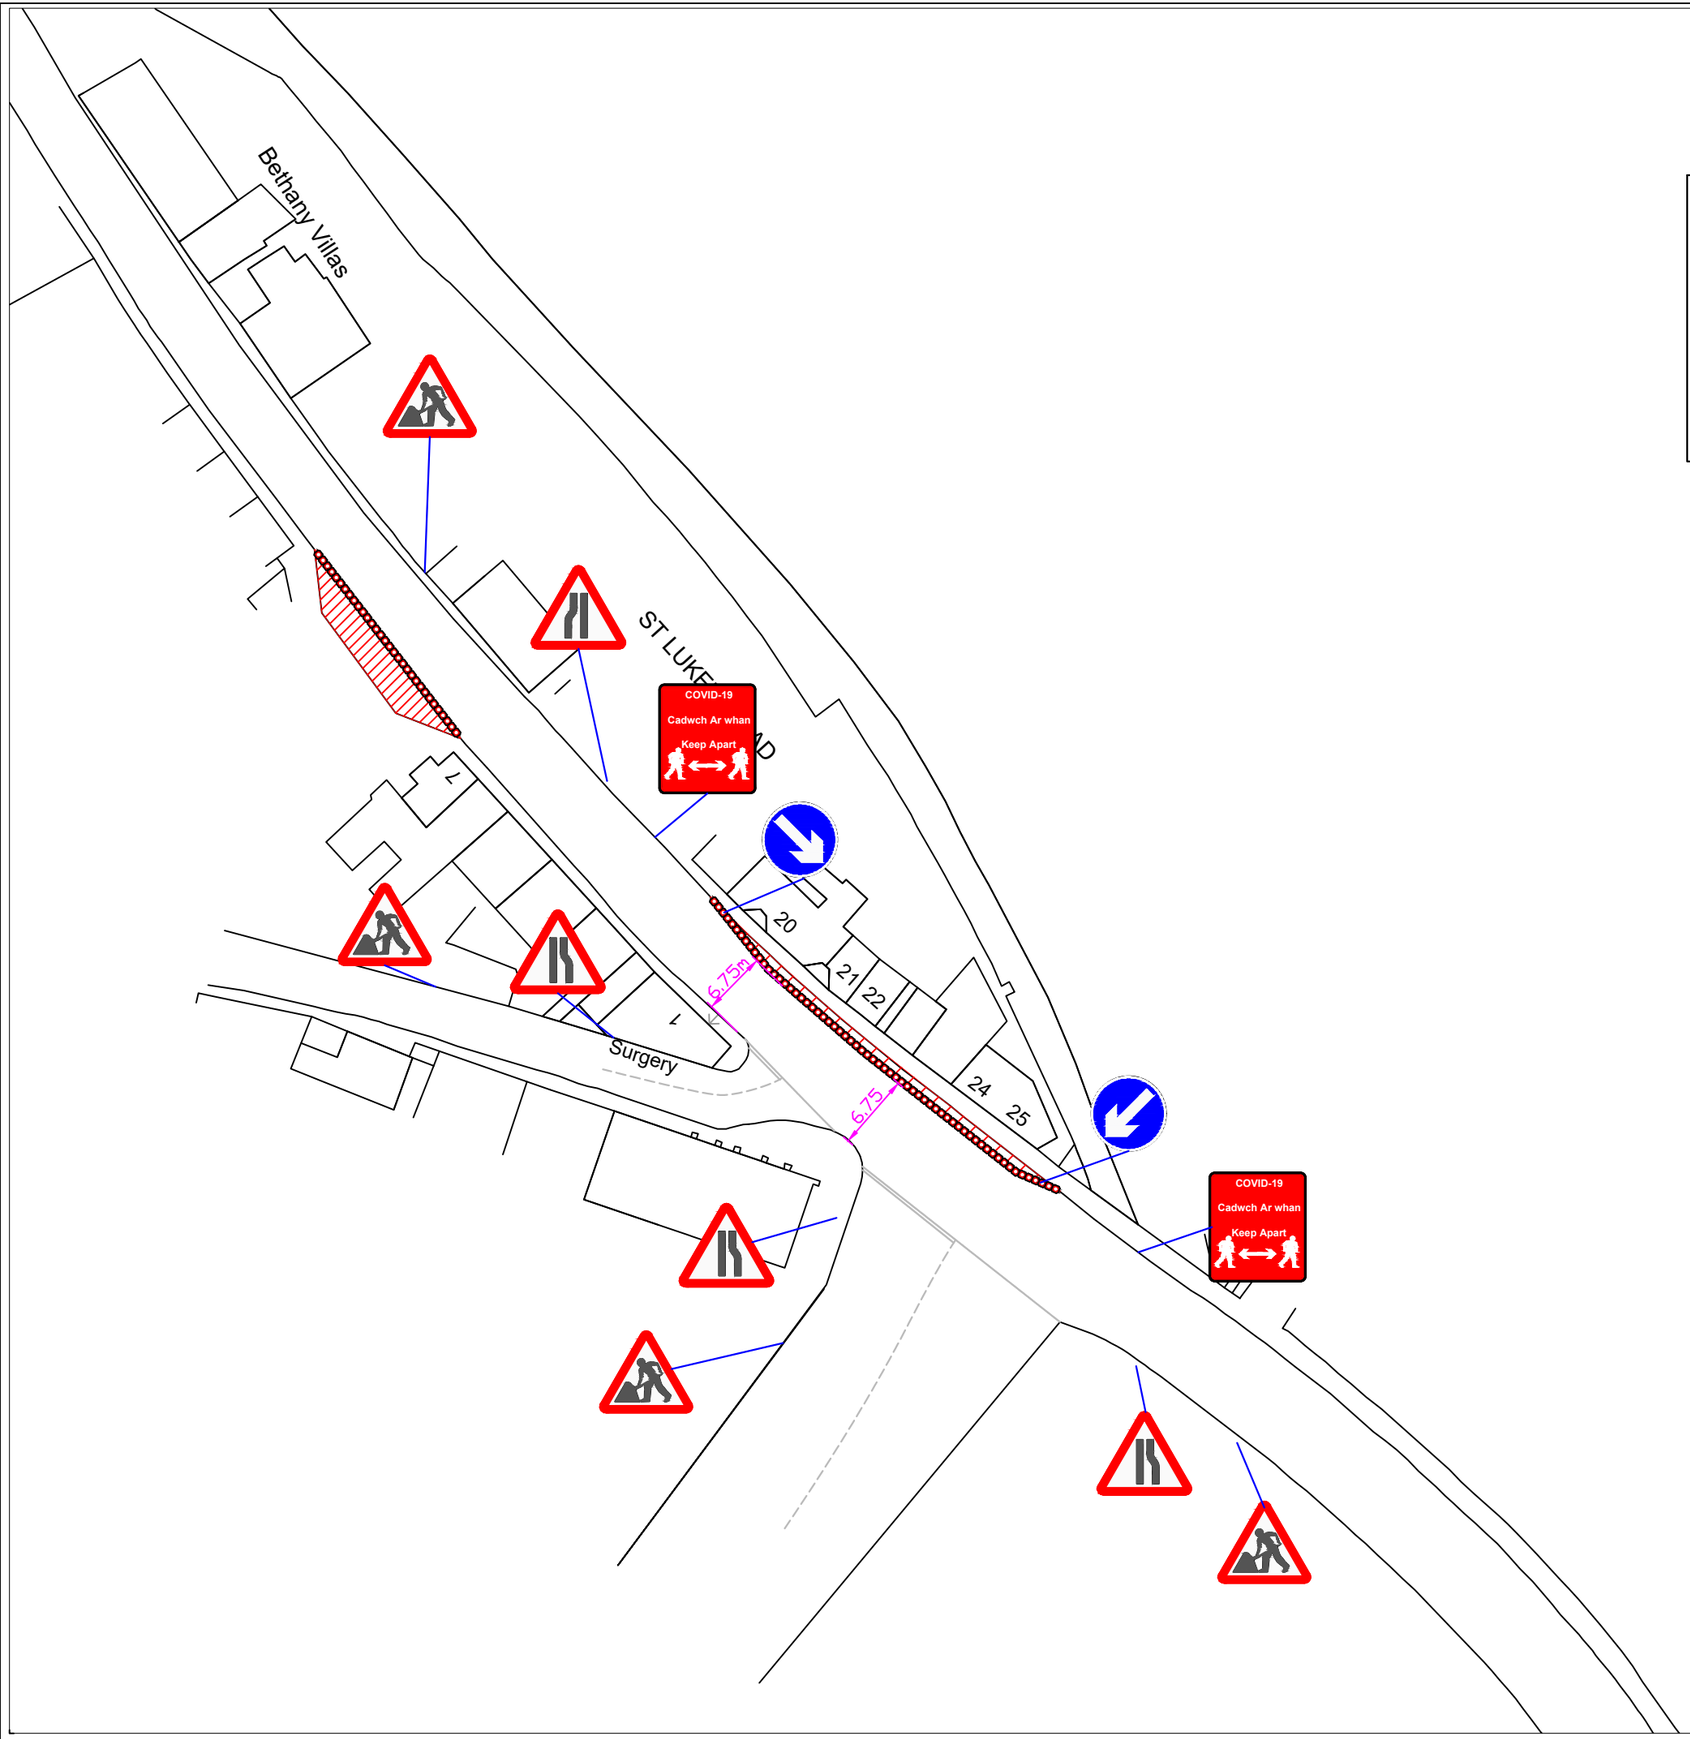

KEY:

Pedestrian Barrier(69m)

Extended Footway Area

St Lukes Road, Pontnewydd .
When footway is extended, a 6.75m Can Be Achieved.

'social distancing' signs could be mounted on street furniture & marked on footways.

Drn:	AW
Chk:	MM
App:	.
Date:	30/07/20

Forest Traffic Signals Ltd,
Forest House, Broad Quay Road,
Felnex Ind Est. Newport. NP19 4PN
Tel: 01633 284700 Fax: 01633 283212

Rev.	Drn.	Chk.	App.	Description	Date.

Client: Torfaen Council

Project: COVID-19 St Lukes Road Footway Widening

Office copy | Issued to site | Issued to client

Drawing: TM Layout

Drawing no: SNTO01 0066 0021

Revision:

Scale: NTS