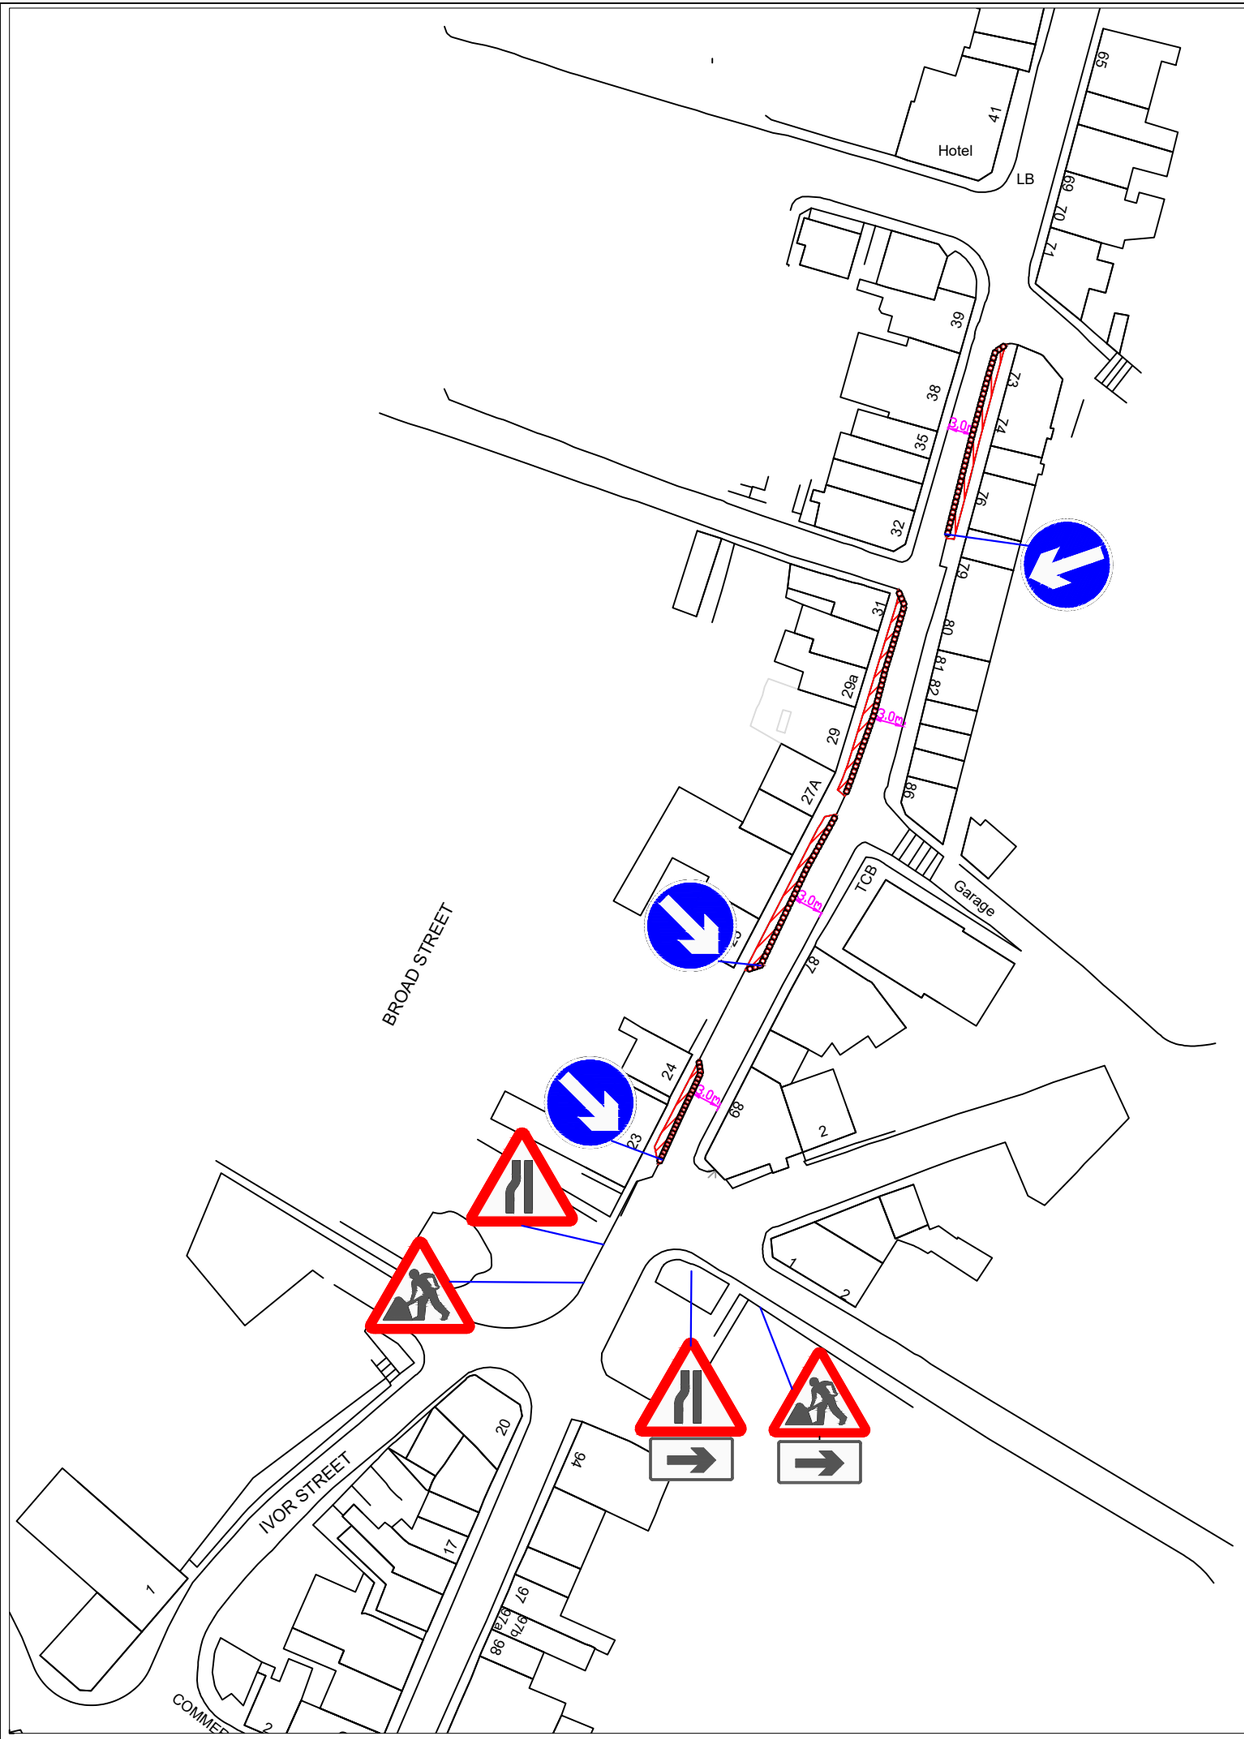


**KEY:**

Pedestrian Barrier (110m)

Extended Footway

NOTE:
Footway Extended be removal of parking bays on broad street.
Ideally, both sides of footway to be extended but does not leave enough room for 3.0m Road width & 1.2 meter walk way for both footways.

| | | | | | | | | | | | | | |
|---|---|---|---|---|---|---|---|---|---|---|---|---|---|
| Drn: | AW | forest | Forest Traffic Signals Ltd, Forest House, Broad Quay Road, Felnex Ind Est. Newport. NP19 4PN Tel: 01633 284700 Fax: 01633 283212 | Rev. | Drn. | Chk. | App. | Description | Date. | Client: Torfaen Council | Project: COVID-19 Broad Street North, Blaenavon Footway Widening | Drawing: TM Layout | Drawing no: SNTO01 0066 24 |
| Chk: | MM | | | | | | | | | | Office copy / issued to site / issued to client | | Revision: |
| App: | . | | | | | | | | | | | | Scale: NTS |
| Date: | 31/07/20 | | | | | | | | | | | | |