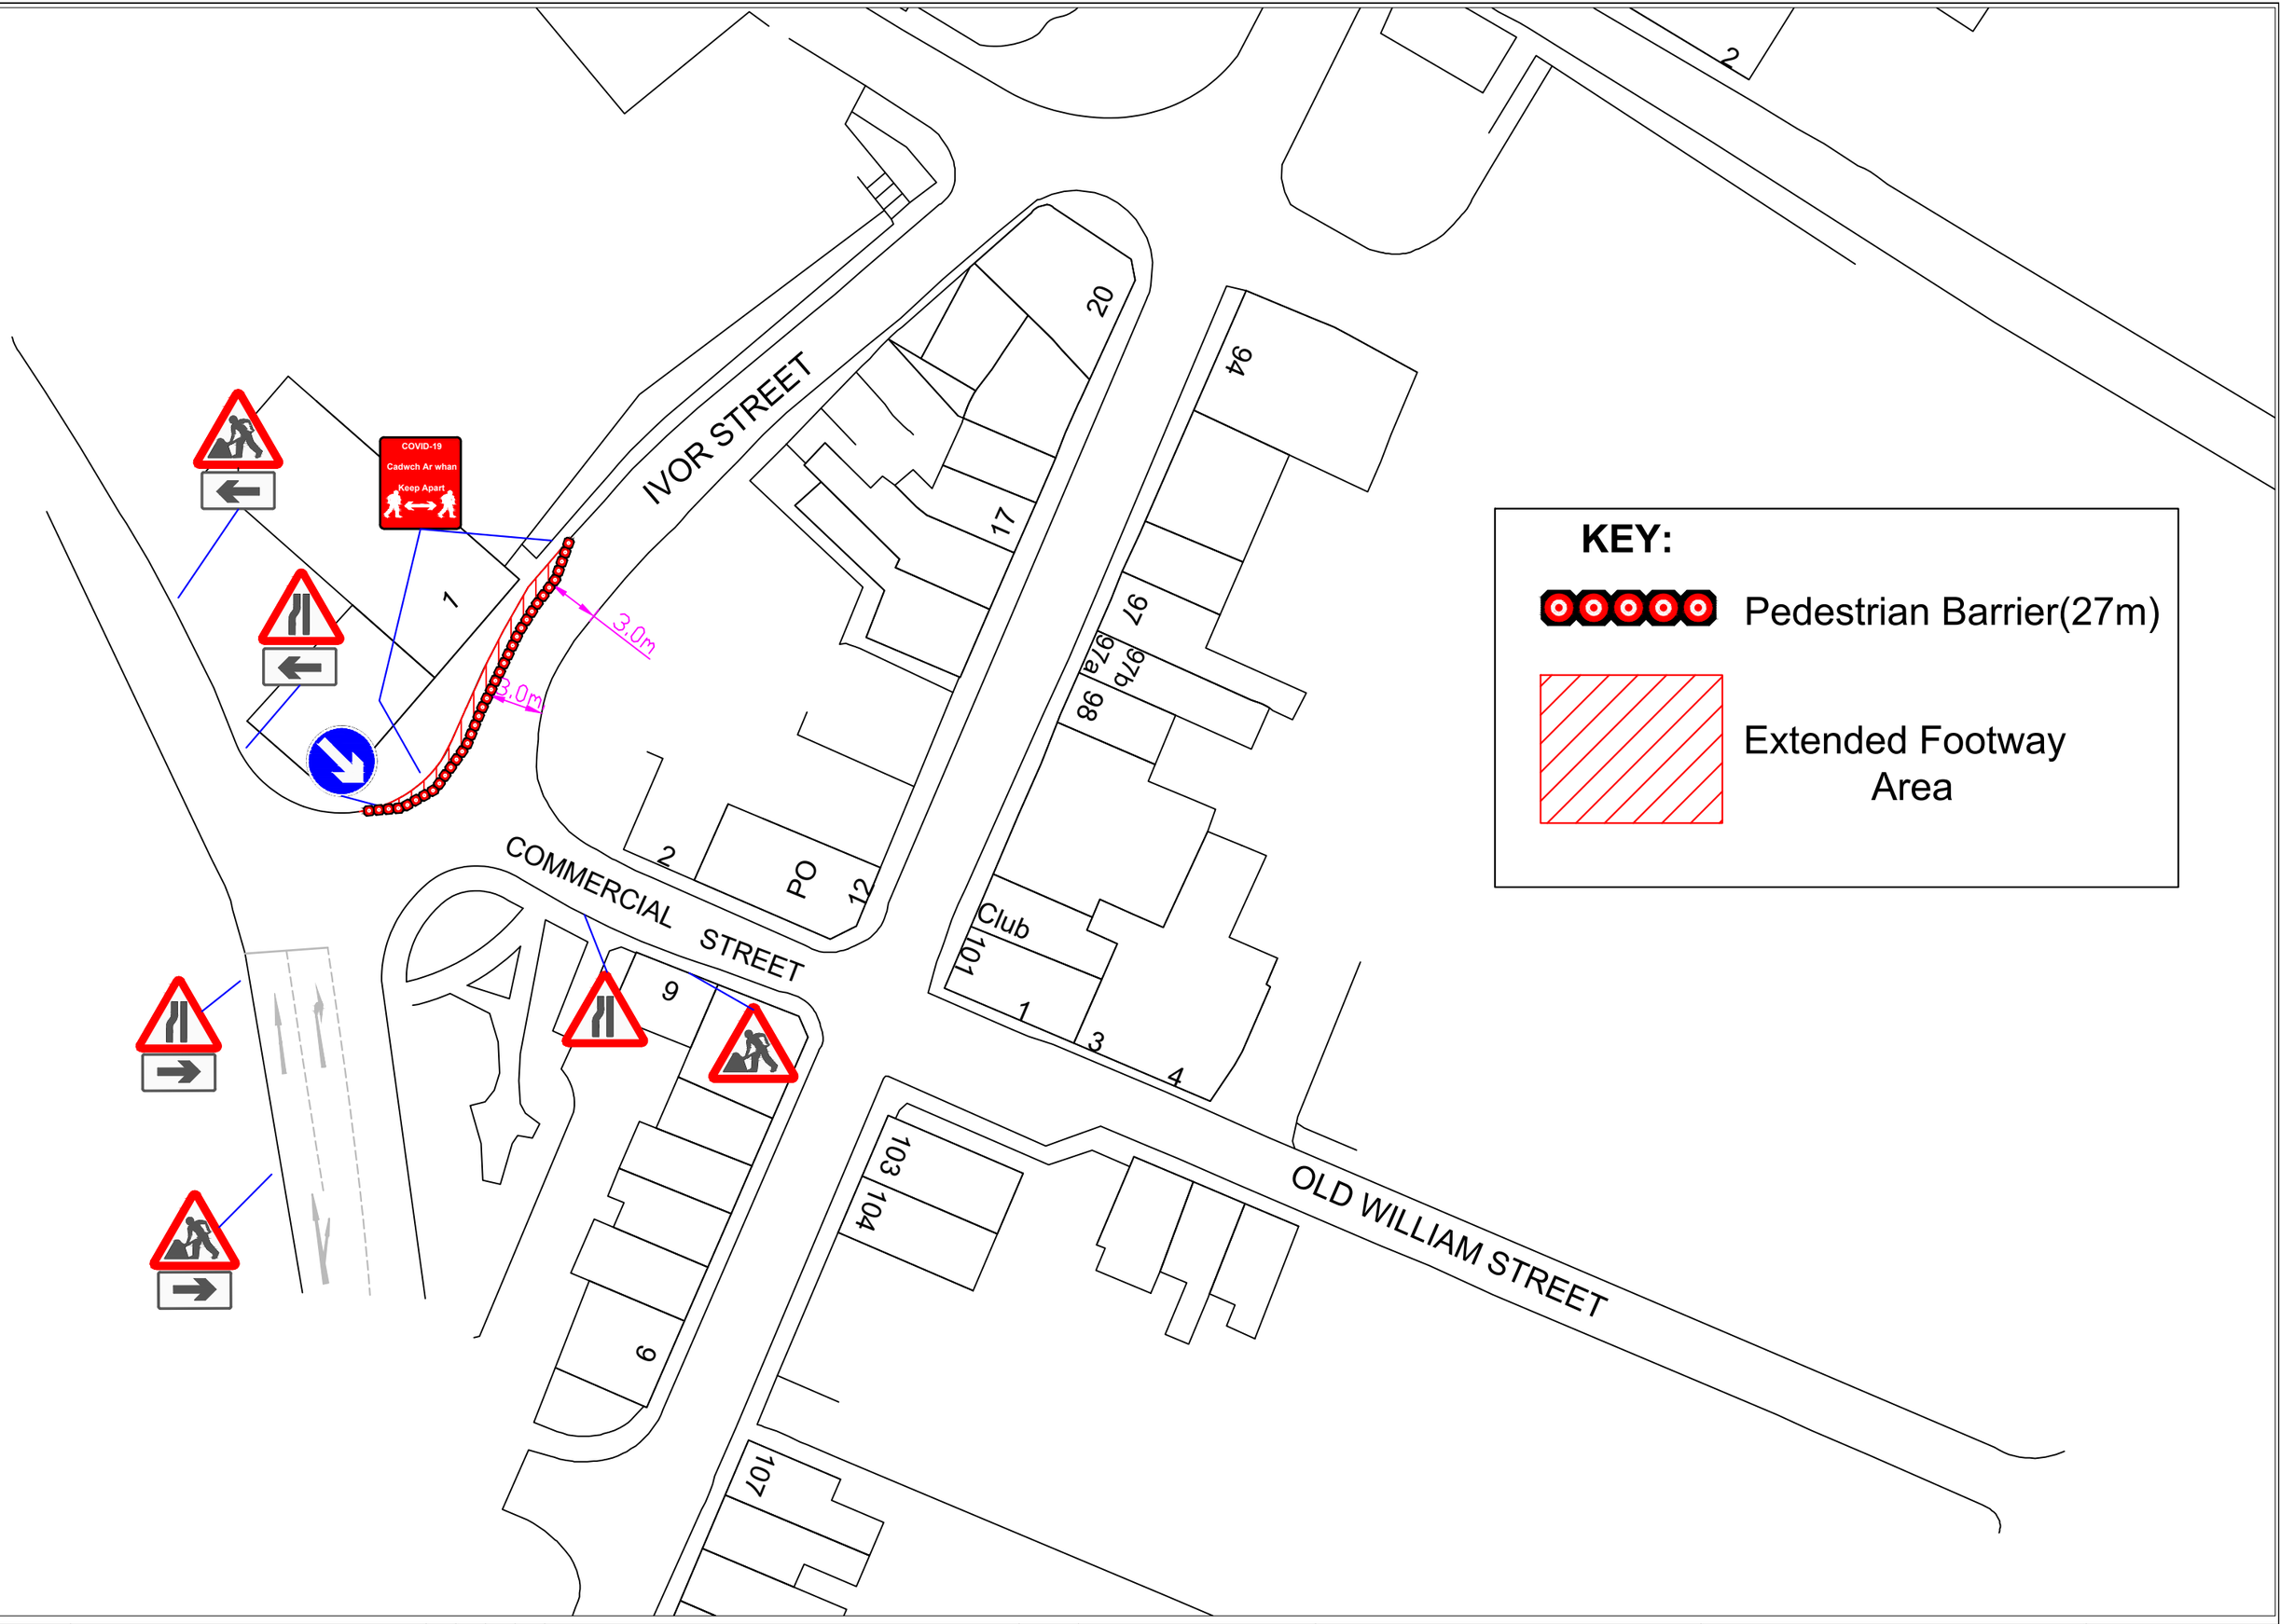

Drn:	AW
Chk:	MM
App:	.
Date:	31/07/20

Forest Traffic Signals Ltd,
Forest House, Broad Quay Road,
Felnex Ind Est. Newport. NP19 4PN
Tel: 01633 284700 Fax: 01633 283212

Rev.	Drn.	Chk.	App.	Description	Date.

Client:
Torfaen Council

Project:
COVID-19 Ivor Street Footway Widening Scheme

Office copy | Issued to site | Issued to client

Drawing:
TM Layout

Drawing no:
SNTO01 0066 22

Revision:

Scale: NTS